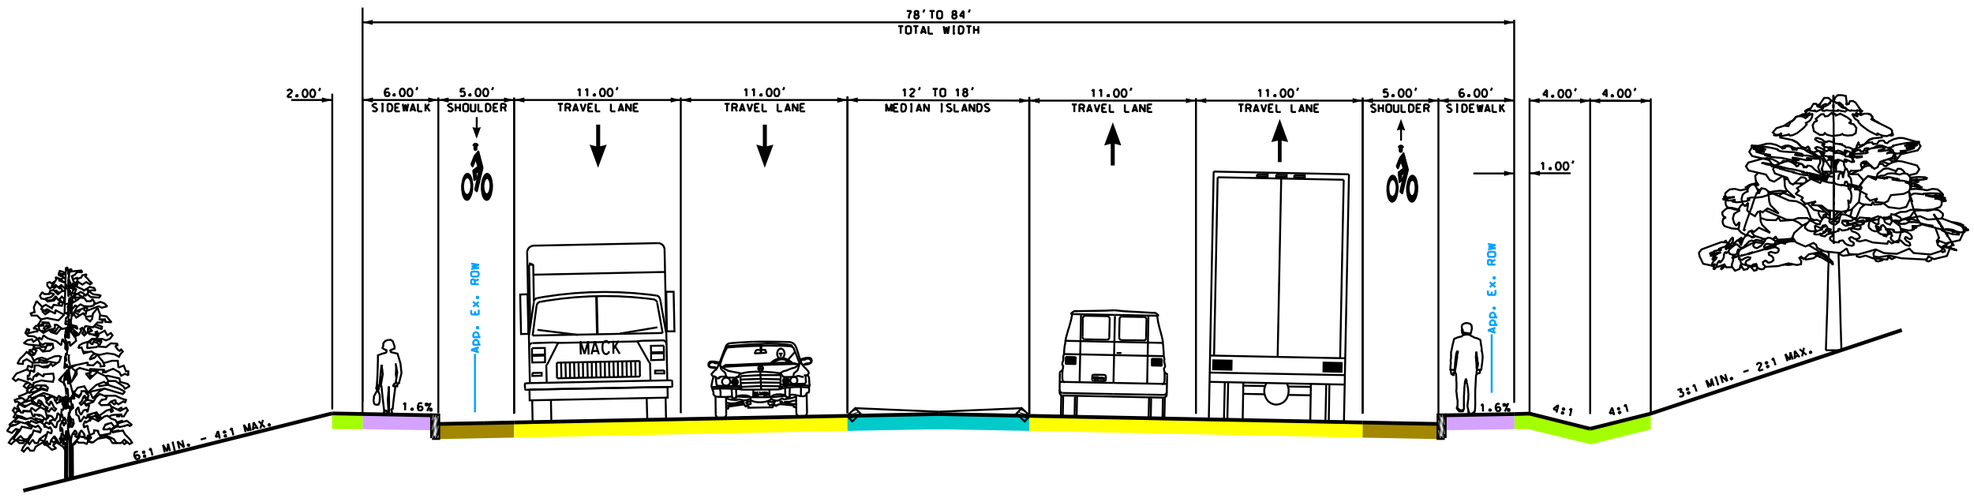

PROPOSED TYPICAL SECTION
ROUTE 3

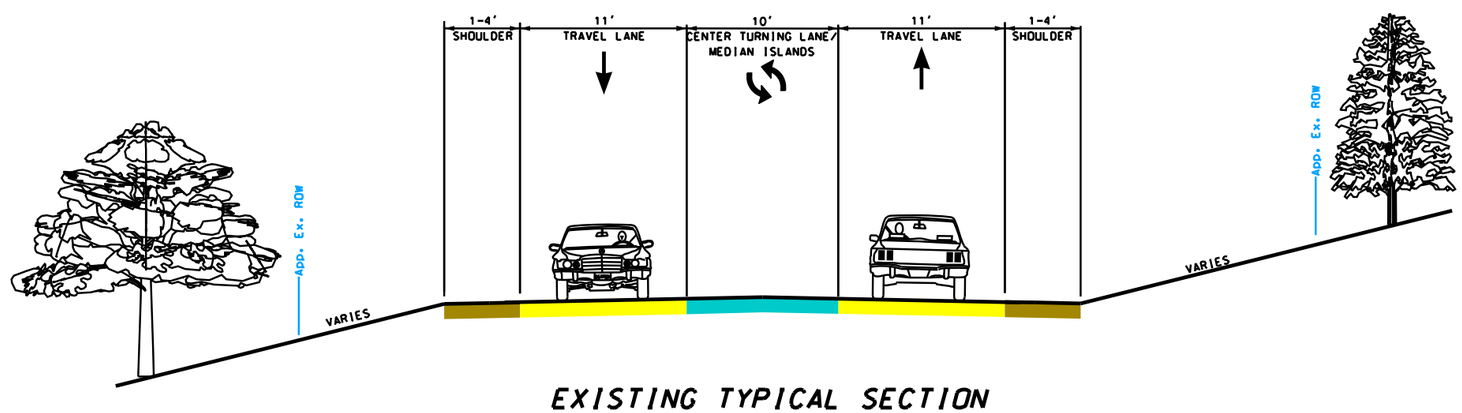

EXISTING TYPICAL SECTION
ROUTE 3

5 0 5 10
SCALE IN FEET

HOOKSETT 29611

Typical Cross Section